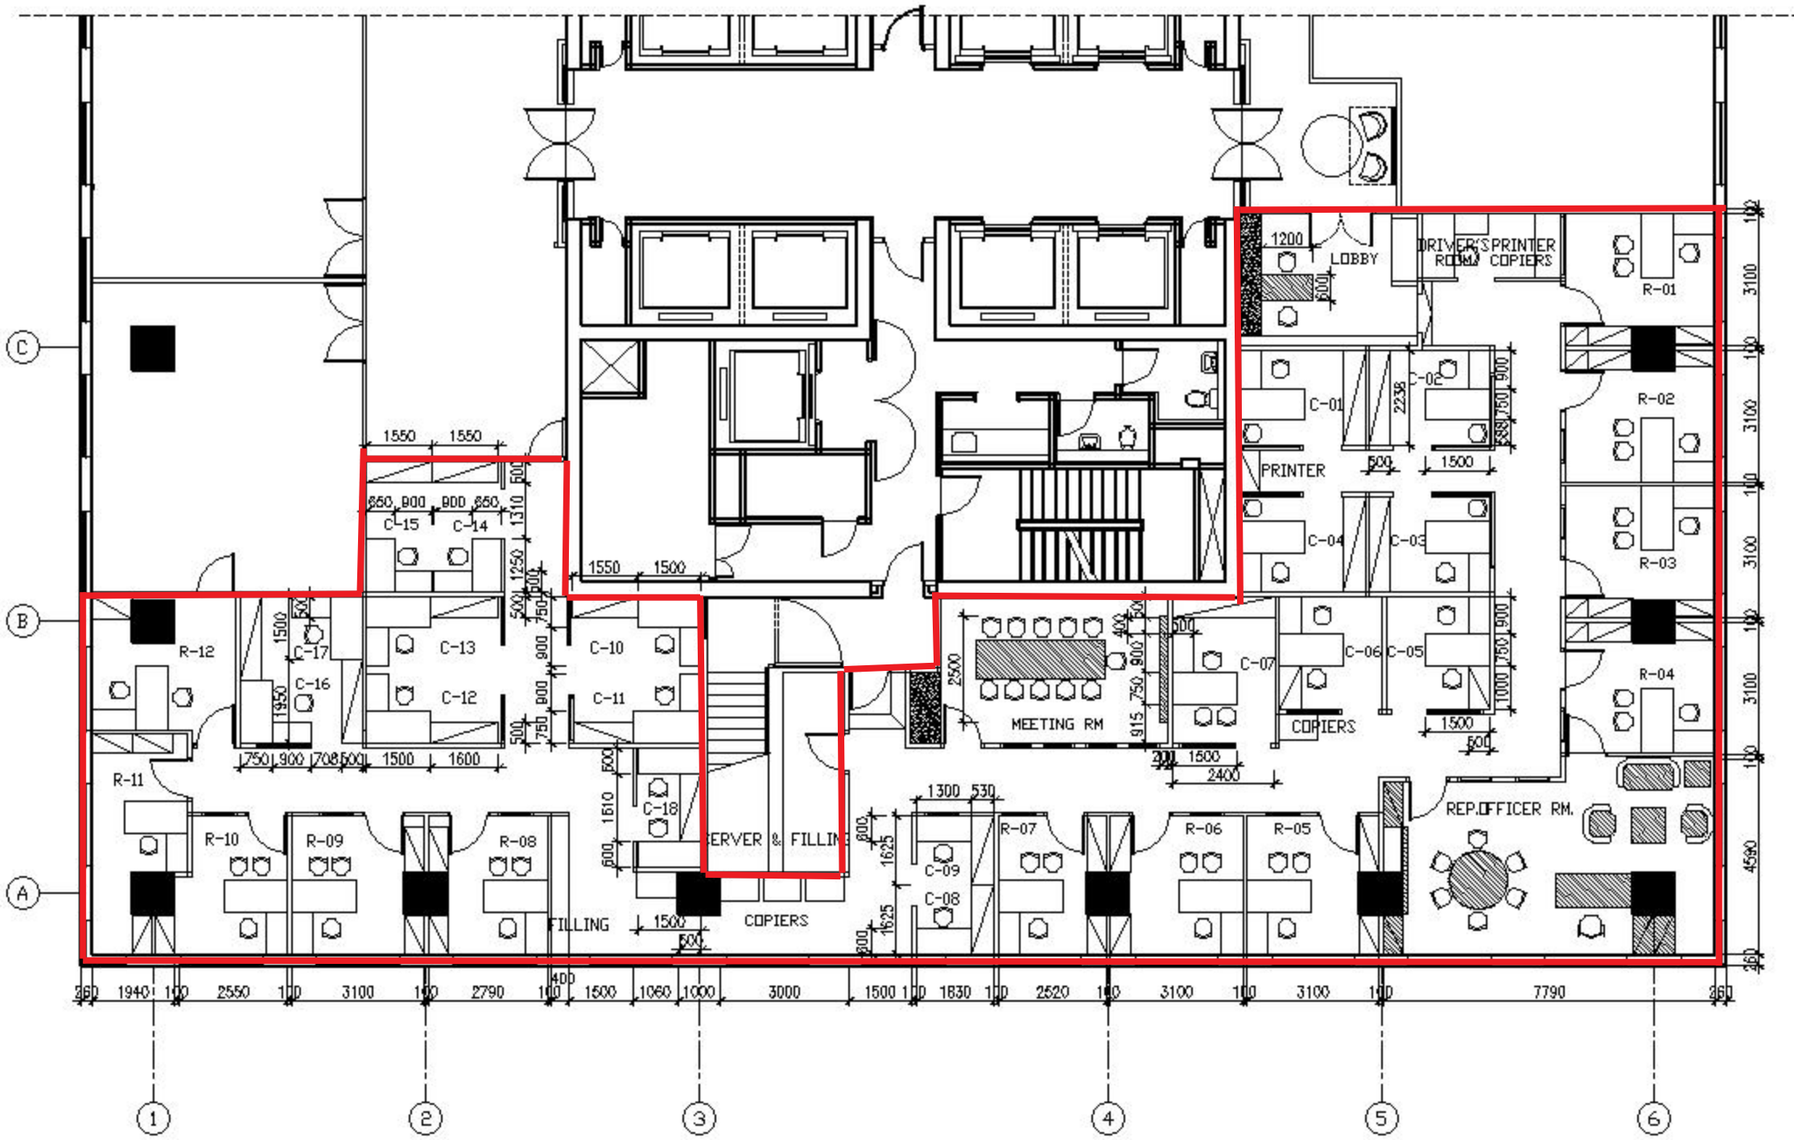

OFFICE LAY OUT
7 TH FLOOR PLAN

SKALA 1 : 150

LEGEND

EXISTING PARTITION

NEW PARTITION

NEW FURNITURE

RENOVATE EXISTING FURNITURE

REVISION	NOTES	DATE	SIGN BY

OWNER

UNFPA

CONSULTAN

GALERI IDE
DAAU TOBANG A4-6
JAKARTA 12510
Telp. : (021) 570 5533
Fax. : (021) 57 1555
Email : galeri_ide@yahoo.co.id

PROJECT

OFFICE RENOVATION
MENARA THAMRIN 7TH FLOOR
14,JL.MH THAMRIN
JAKARTA–INDONESIA

DRAWING TITLE

OFFICE LAYOUT
7TH FLOOR PLAN

ISSUED FOR	☑ INFORMATION ☐ TENDER ☐ CONSTRUCTION		
ISSUED DATE	20-08-11	SCALE :	1 : 150
DRAWN BY	IN	SCALE :	
CHECKED BY	IF	DRAWING NO.	
APPROVED BY	IF	INT.00.001	
DESIGN BY	IF		

A B C D E F G H I J K L M N O
P Q R S T U P W X Y Z AA AB AC AD

© DESIGN COPYRIGHT : PT. GALERI IDE